DO NOT SCALE

NOTE :

1. ALL DIMENSIONS ARE IN MILLIMETRES UNLESS NOTED OTHERWISE.
2. ALL LEVELS ARE IN METRES RELATIVE TO ORDNANCE DATUM UNLESS NOTED OTHERWISE.

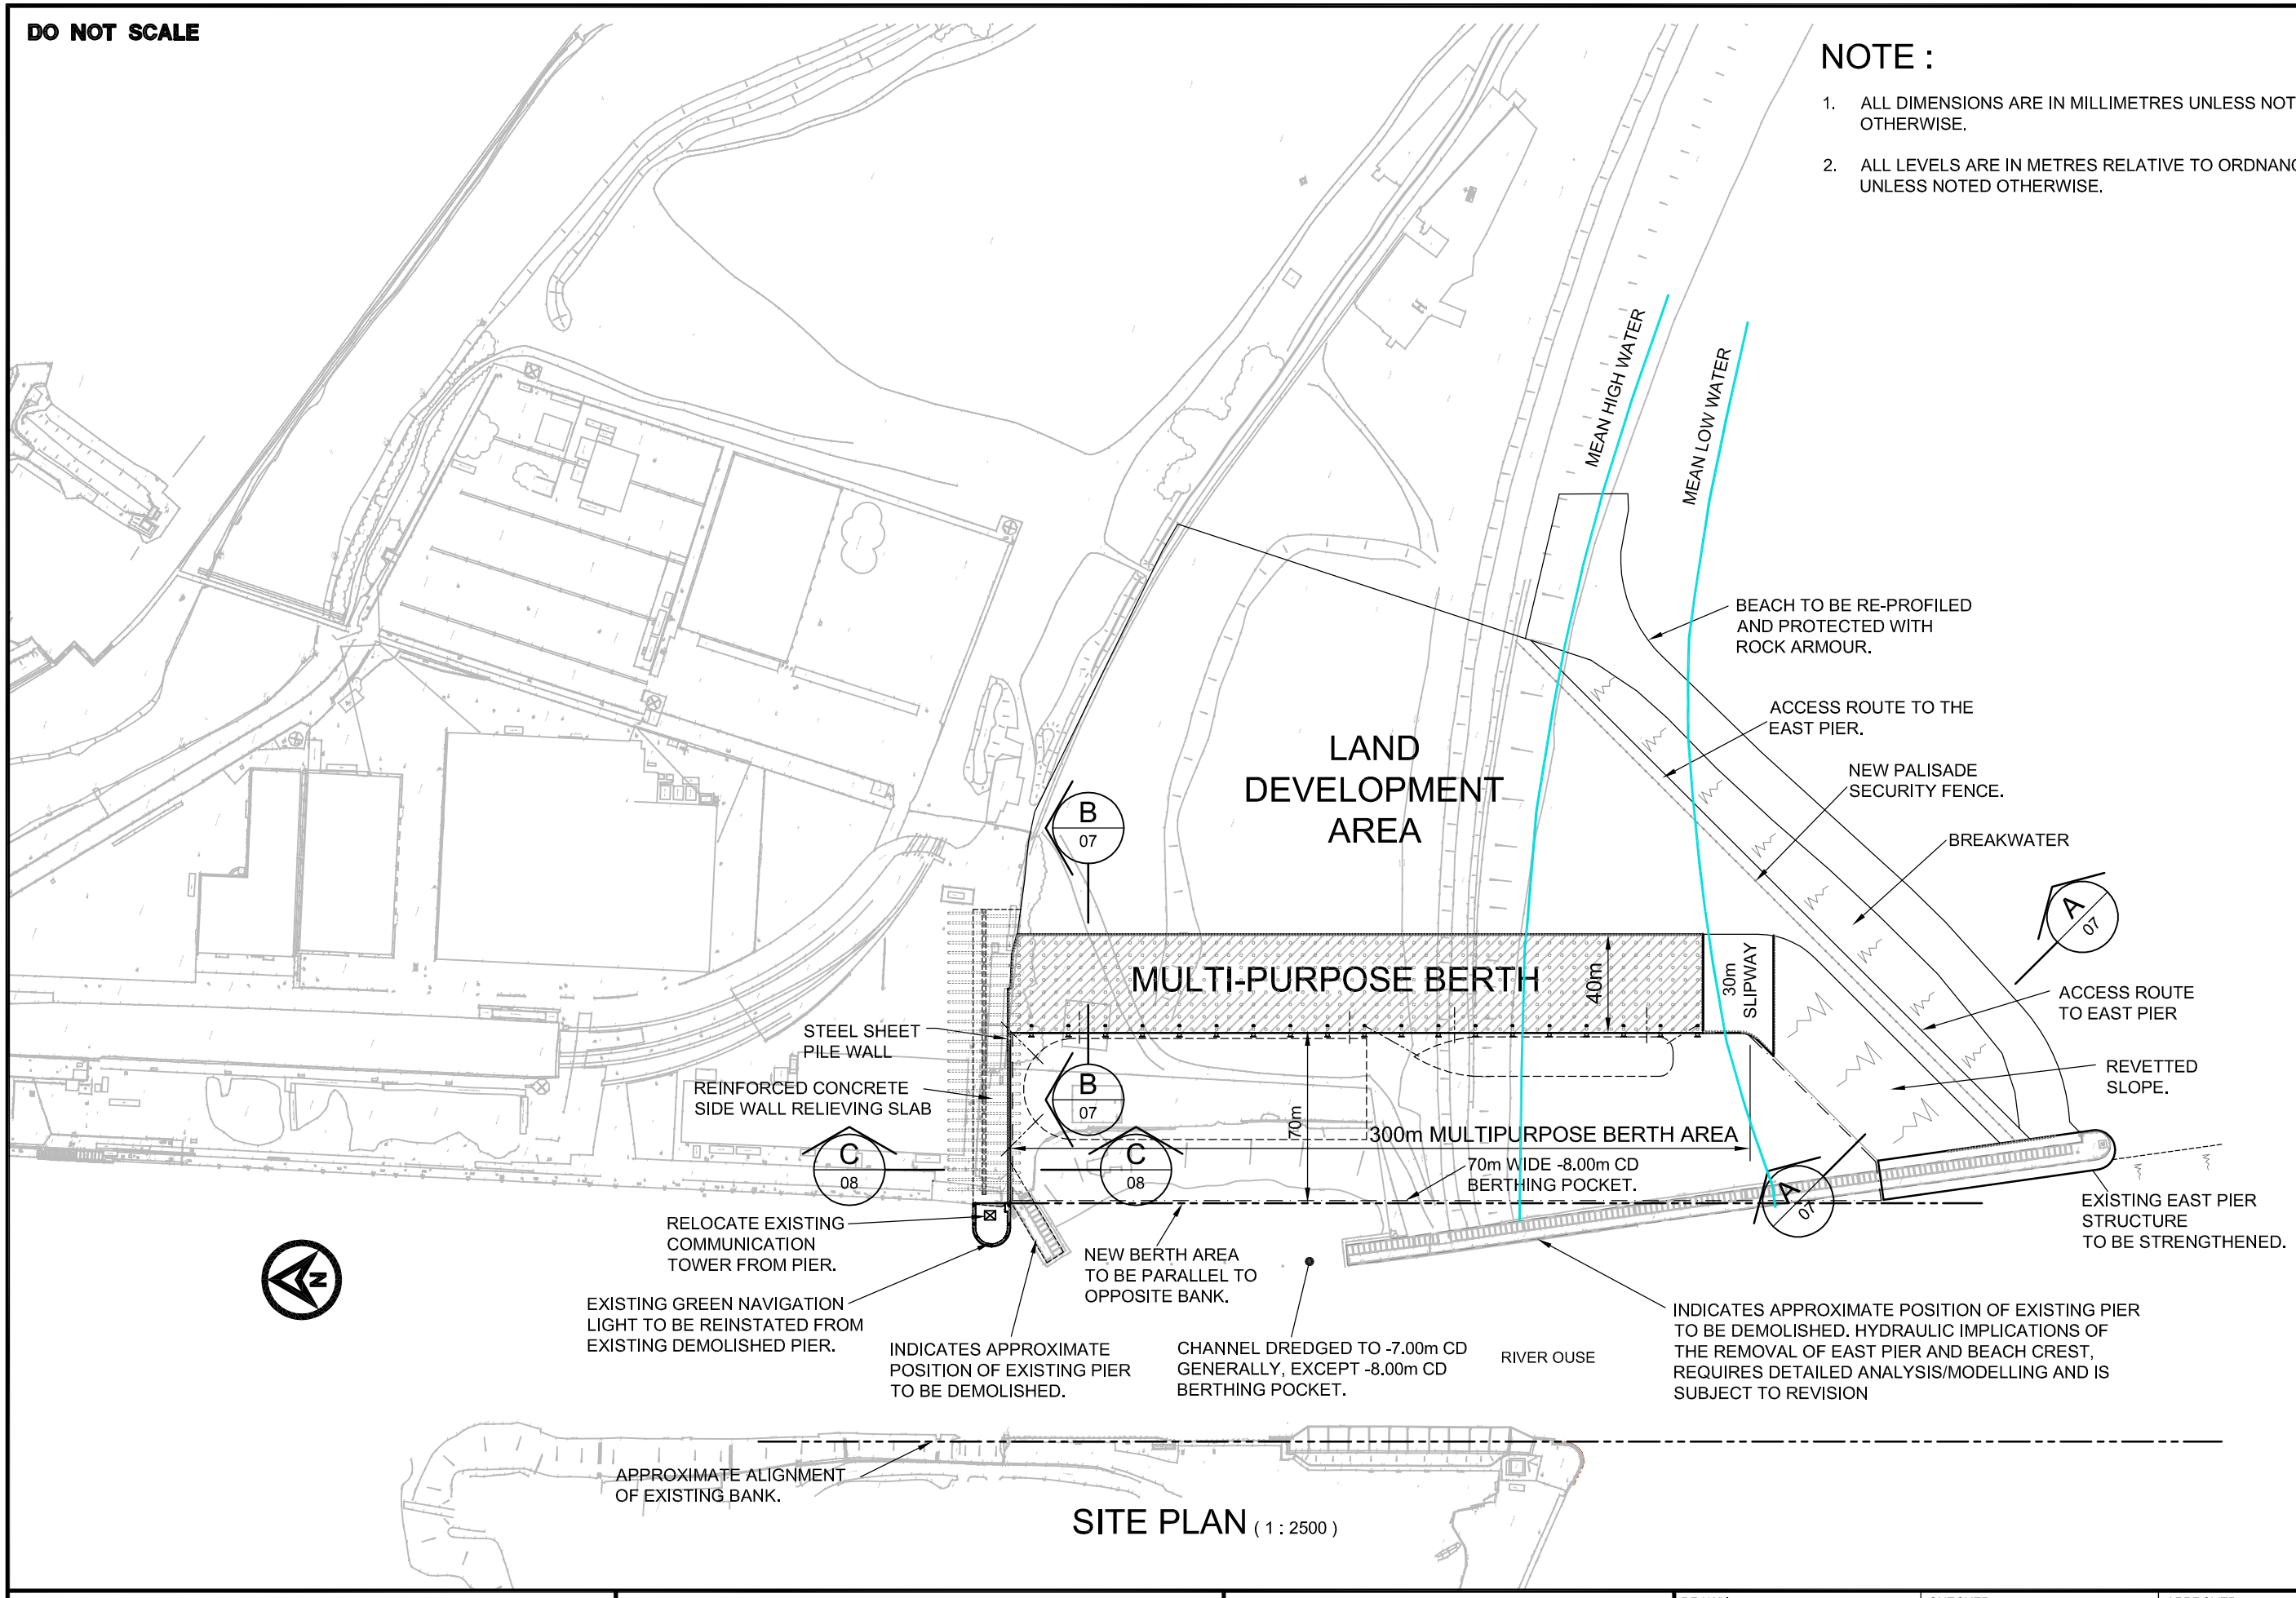

SITE PLAN (1 : 2500)

© Haskoning UK Ltd.

TITLE	PROJECT		DRAWN NAT	CHECKED SPG	APPROVED SJW
SITE PLAN	NEWHAVEN EAST QUAY PORT EXPANSION AREA	Royal HaskoningDHV Enhancing Society Together	DATE DEC. 2014	SCALE AT A3 AS SHOWN	
			REF. -	DRG No. PB1453/PLANNING/06	REV A

Burns House, Harlands Road
Haywards Heath, RH16 1PG
Tel +44(0)1444 458551
Email: info.haywardsheath@rhdhv.com
Website: www.royalhaskoningdhv.com